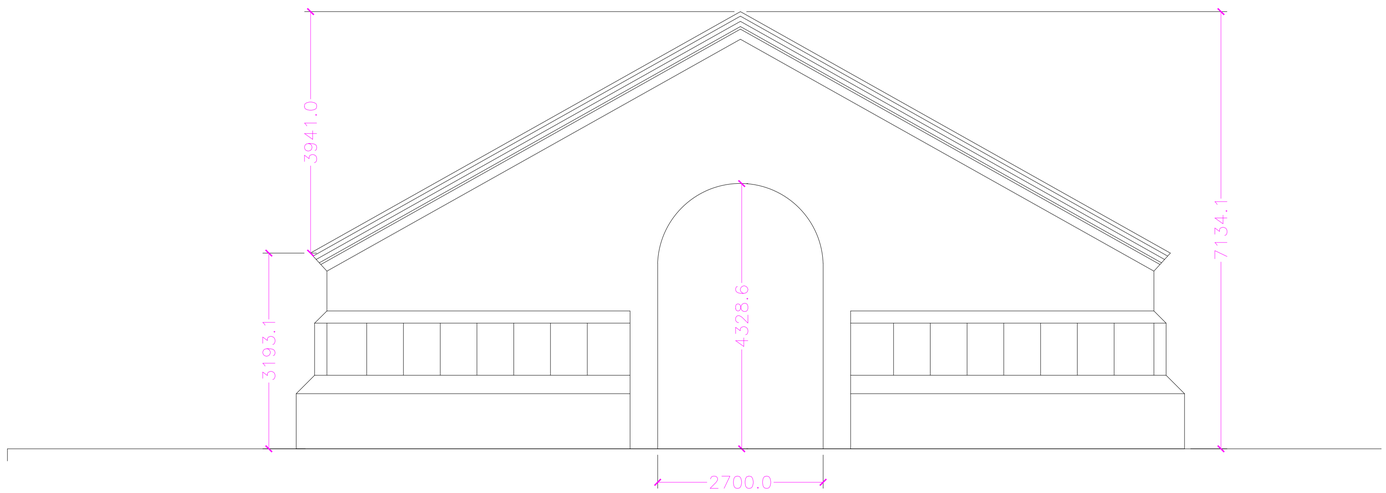

FRONT ELEVATION - NORTH

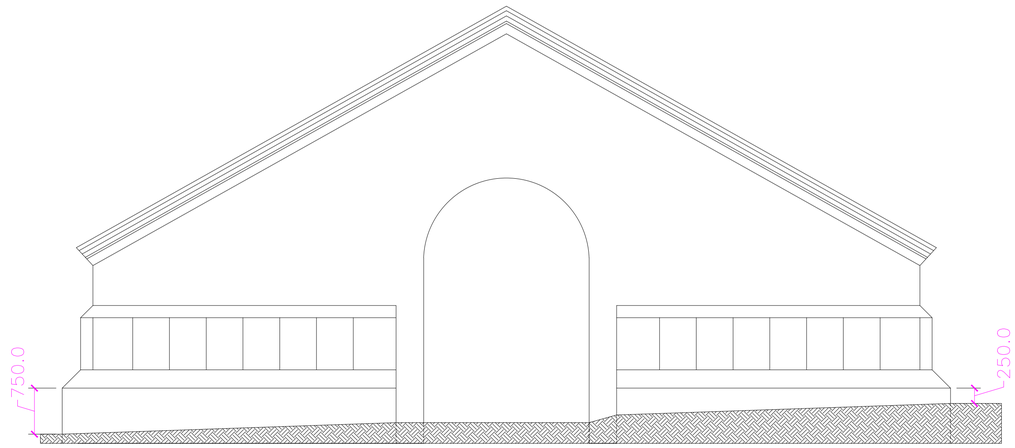

BACK ELEVATION - SOUTH

Mathew & Ghosh Architects
4b, Temple Trees Row, Shinivagilu Extn, Bangalore, Karnataka - 560 047
Telefax: +91 80 25520824, Tel: +91 80 56966425

SCALE: 1:50
PROJECT NAME: FREEDOM PARK REFURBISHMENT

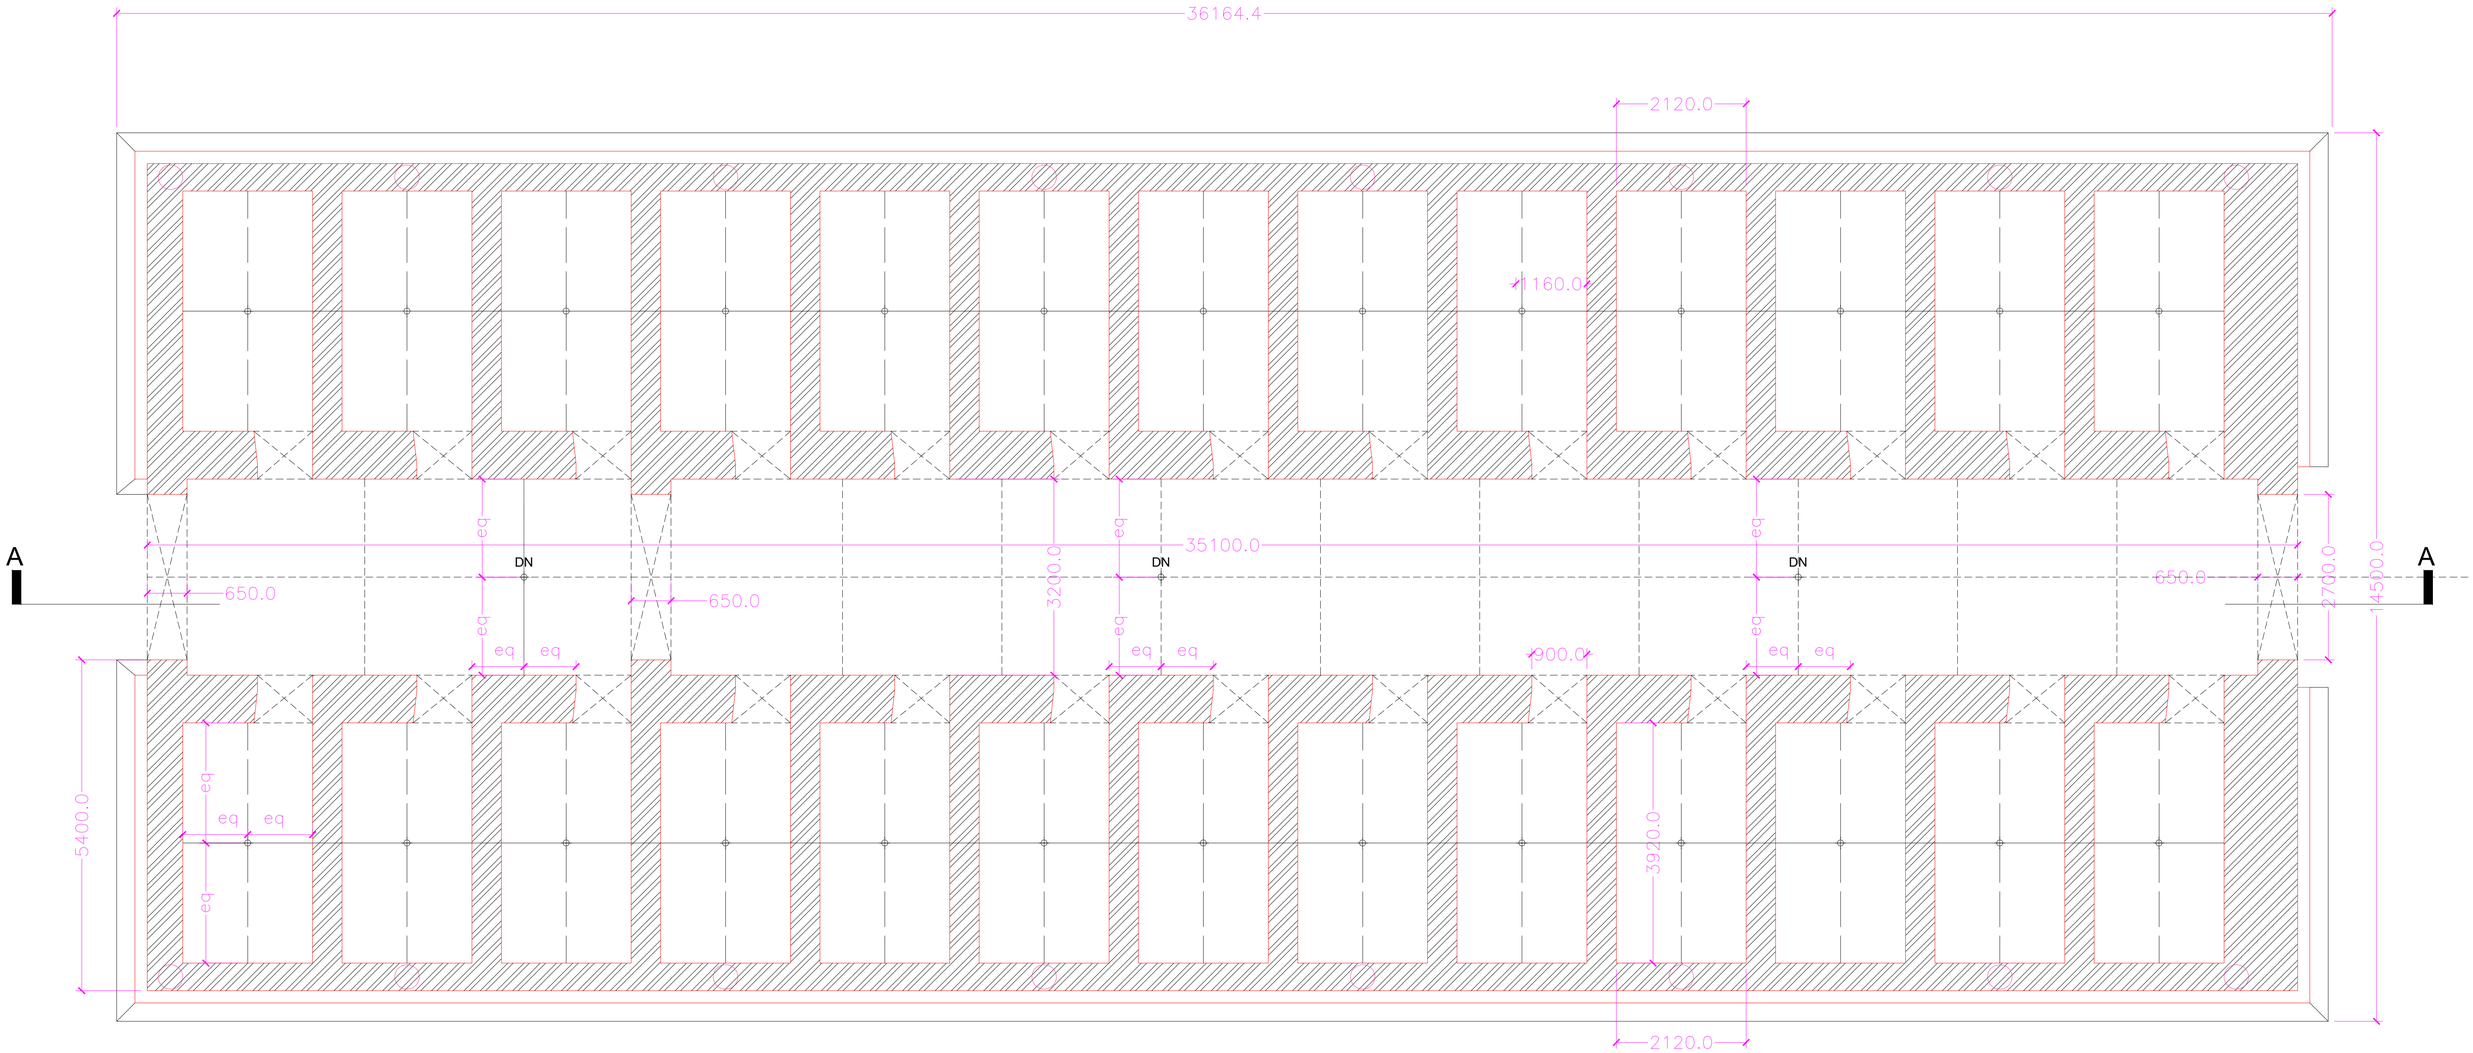

S.no	Symbol	Description	No	Model	
1.		Pendent Down lighters	29	K tile 2701	All lights to be aligned to the center of the purlins and hung from there

PLAN @ + 2 m

Mathew & Ghosh Architects
4b, Temple Trees Row, Shinivagilu Extn, Bangalore, Karnataka - 560 047
Telefax: +91 80 25520824, Tel: +91 80 56966425

SCALE: 1:50

PROJECT NAME: FREEDOM PARK REFURBISHMENT

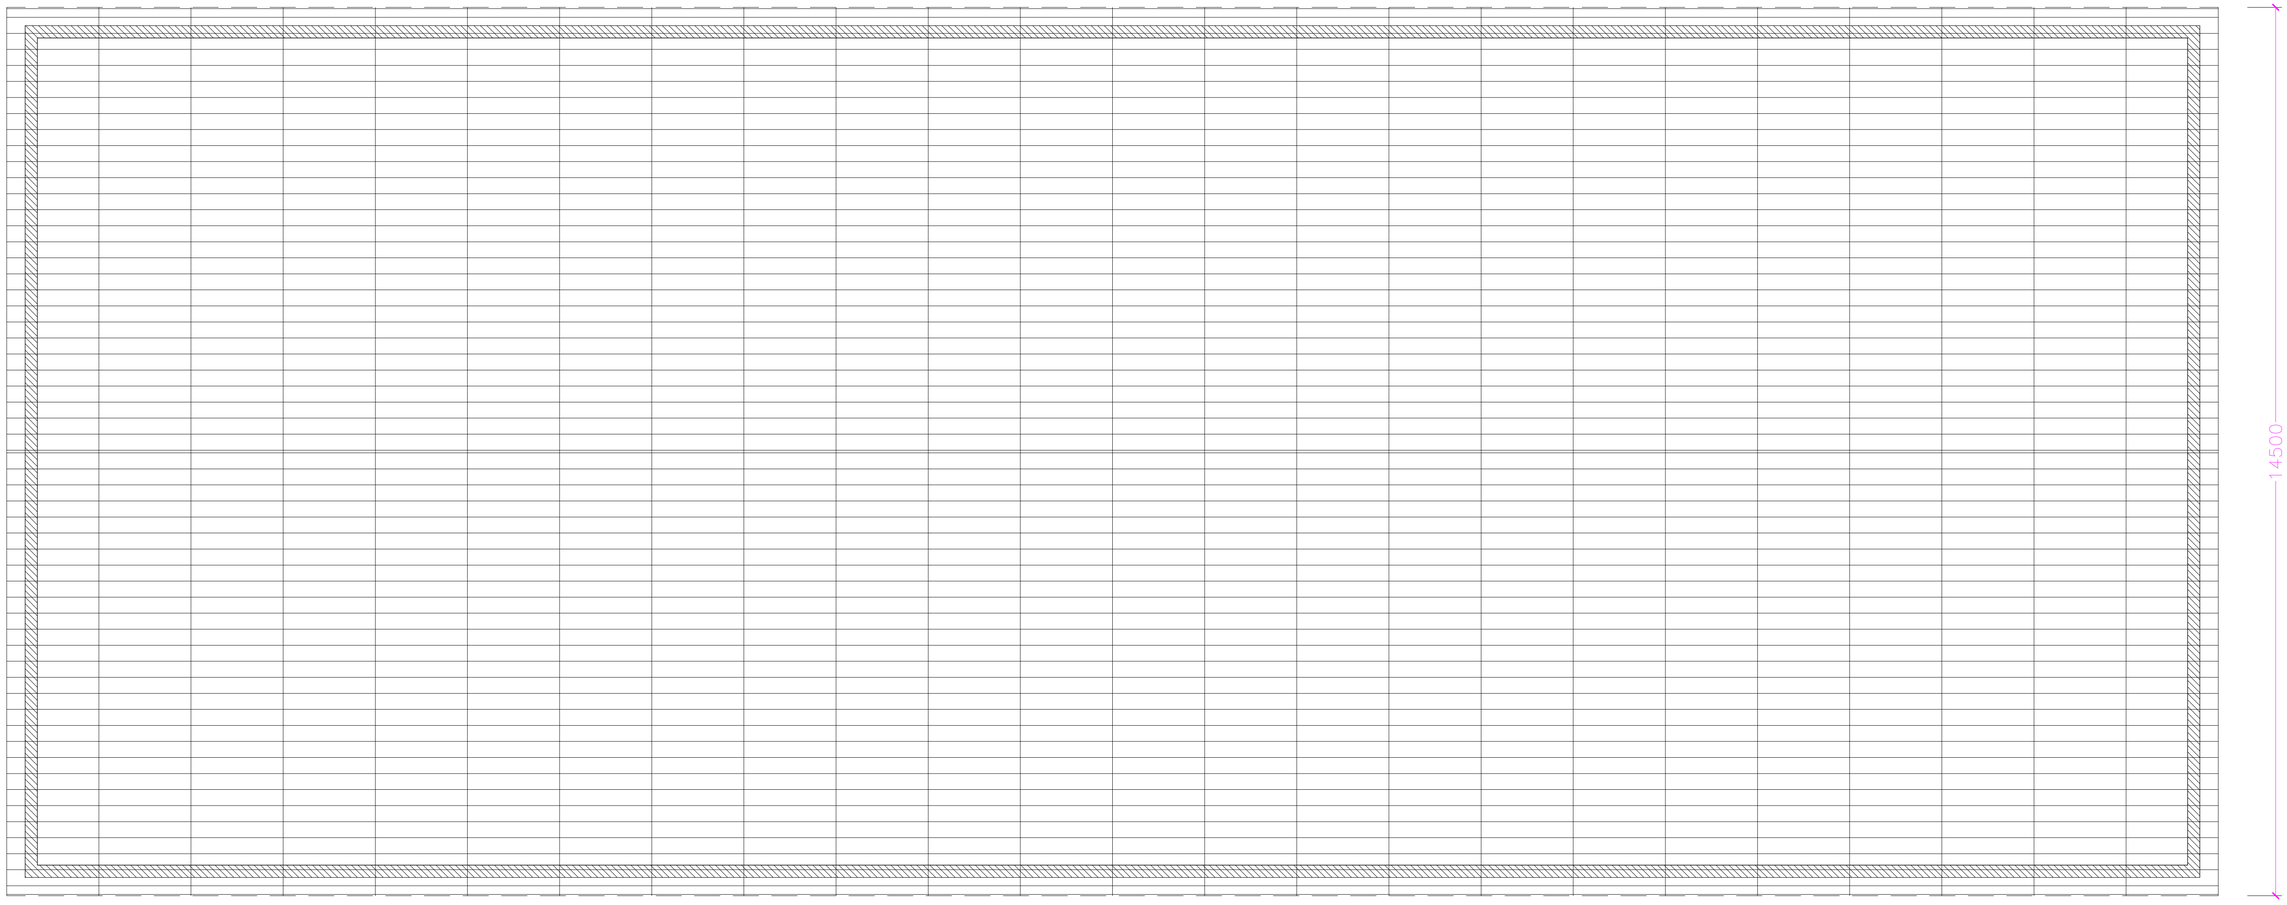

Mathew & Ghosh Architects
4b, Temple Trees Row, Shinivagilu Extn, Bangalore, Karnataka - 560 047
Telefax: +91 80 25520824, Tel: +91 80 56966425

SCALE: 1:50
PROJECT NAME: FREEDOM PARK REFURBISHMENT

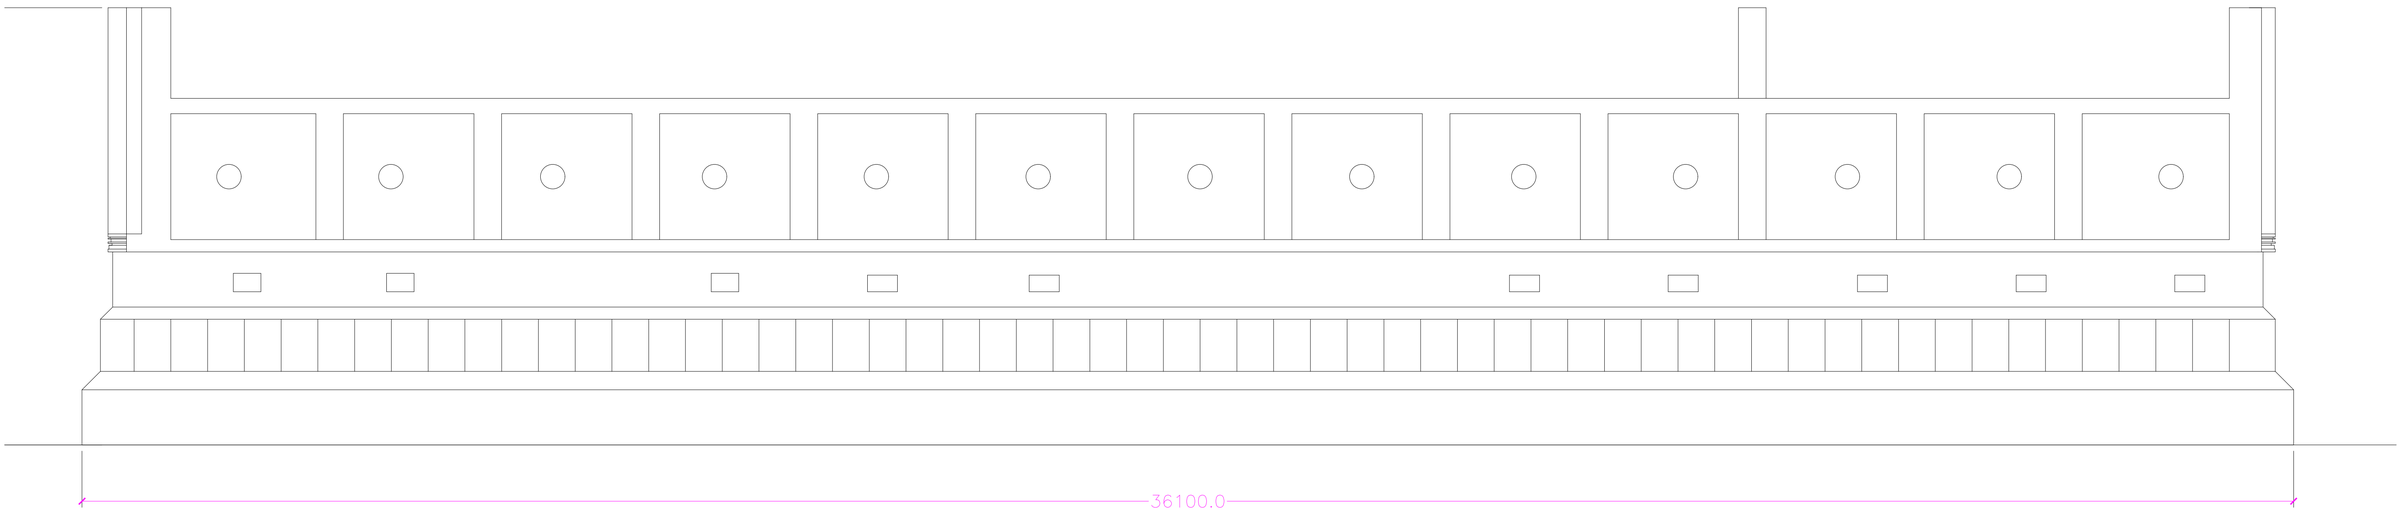

WEST SIDE ELEVATION

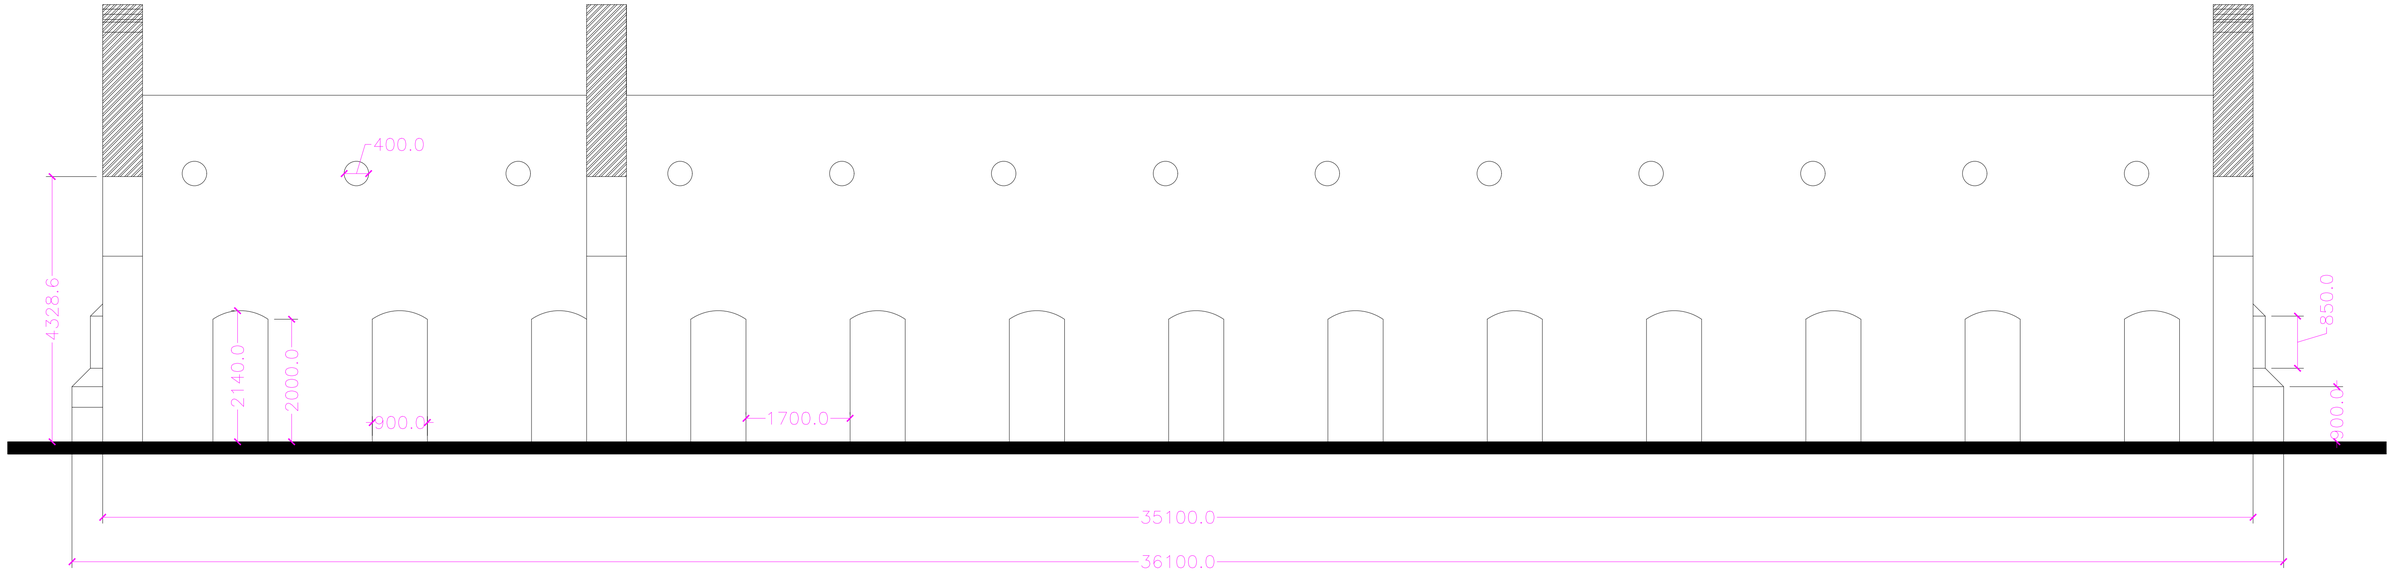

SECTION AA

Mathew & Ghosh Architects
4b, Temple Trees Row, Shinivagilu Extn, Bangalore, Karnataka - 560 047
Telefax: +91 80 25520824, Tel: +91 80 56966425

SCALE: 1:50
PROJECT NAME: FREEDOM PARK REFURBISHMENT